DATE	SYM	REVISION	AUTH	CHK
2/28/02	A	REV. INLET	BLO	JF
4/8/02	B	REV. OUTLET & POCKET	BLO	JF
1/28/03	C	ADDED DETAIL B	GT	JF
8/30/05	D	REVISE MAKE-UPS, I-BEAM SUPPORT	KF	JF
9/19/06	E	MOD. MAKE-UP, ANCHOR BOLTS	KF	JBH
4/14/09	F	REVISED HEIGHT	KF	JBH

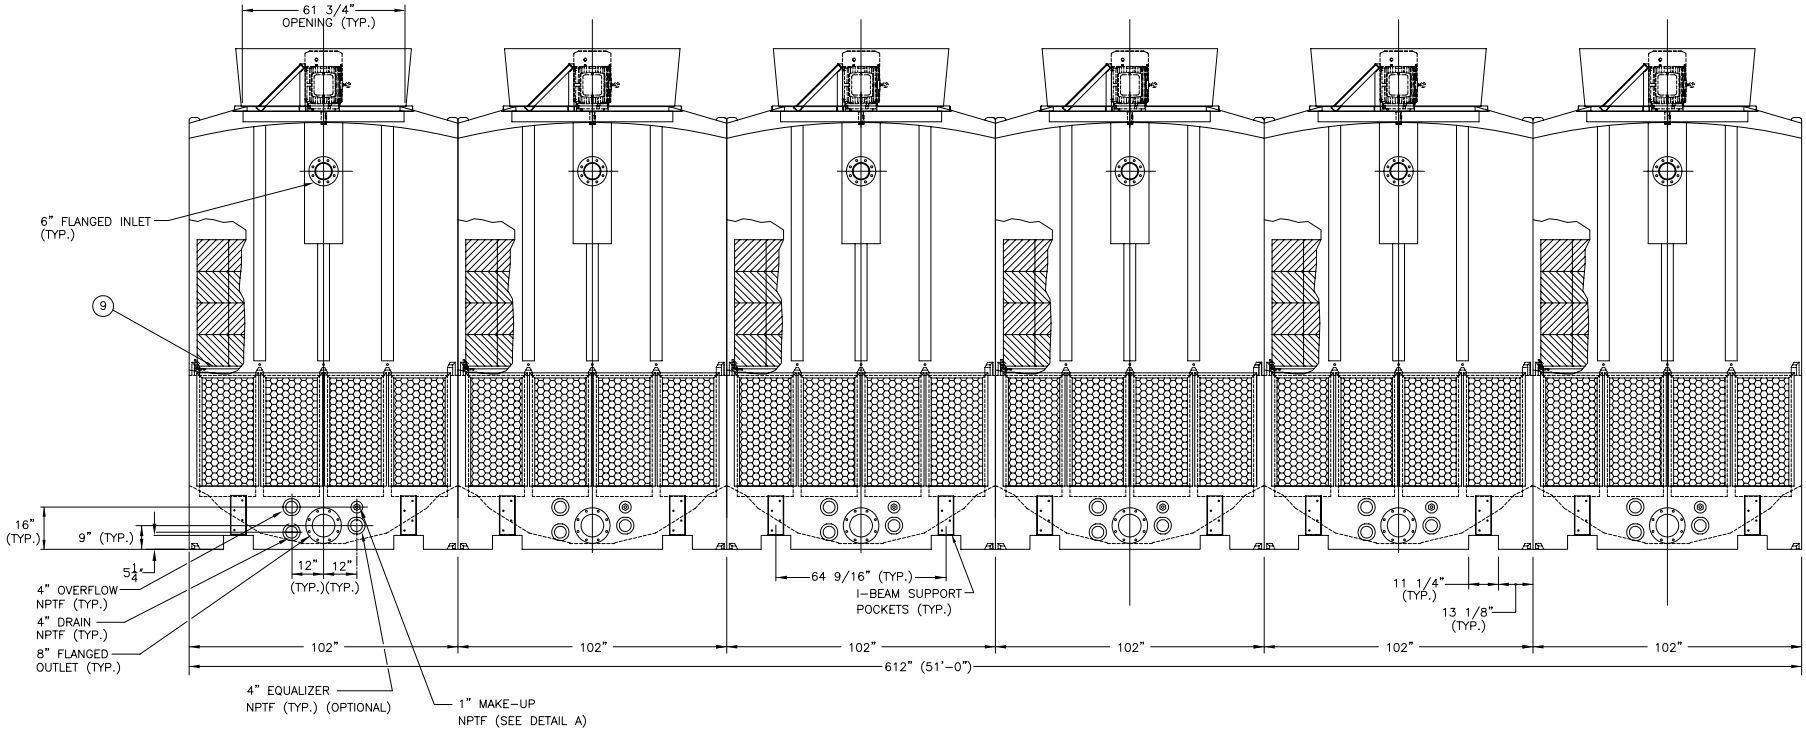

SIDE VIEW

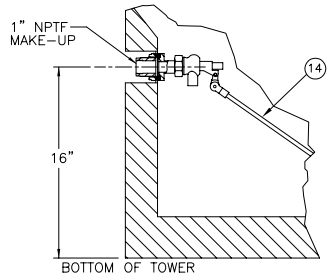

DETAIL A
MAKE-UP
NTS

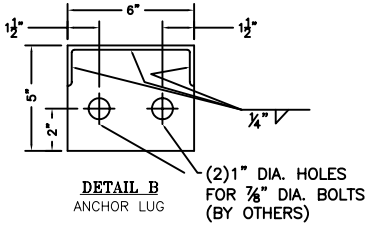

DETAIL B
ANCHOR LUG

NOTES:

1. SEE DRAWING DT-D-87-907-1 FOR PLAN VIEW & ELEVATION.

DELTA COOLING TOWERS, INC.
41 PINE STREET, ROCKAWAY, NJ 07866
PH 973.586.2201 FAX 973.586.2243

TITLE 6 CELL

TM SERIES™

DWN BY Bonnie L. Oddo

APPVD BY John Flaherty

SCALE NTS

DATE 7/18/01

DWG NO. DT-D-87-907-2